SC 90 RECOMMENDED LONG TERM IMPROVEMENTS (4 OF 6)

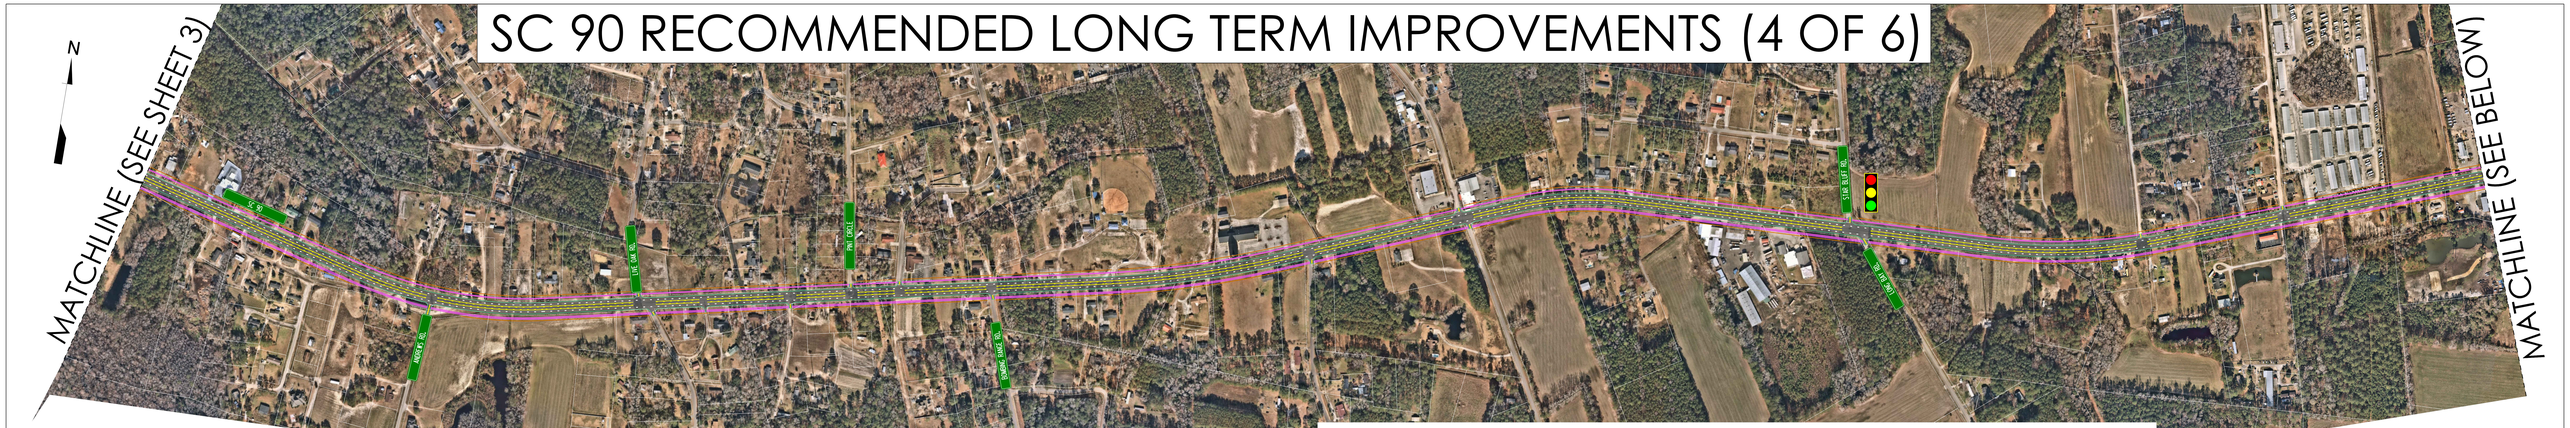

LOGICAL WIDENING SEGMENTS

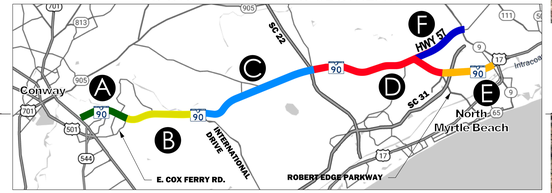

4-LANE WITH FLUSH MEDIAN DITCH OPTION 1

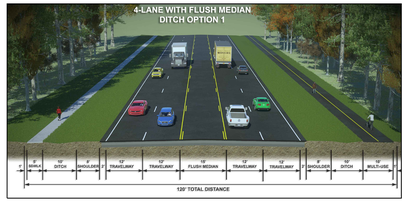

4-LANE WITH LANDSCAPE MEDIAN DITCH OPTION 2

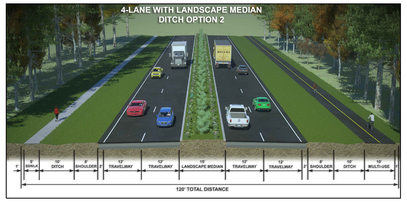

DISCLAIMER:
These displays are meant to show concepts for planning purposes only and are subject to change.

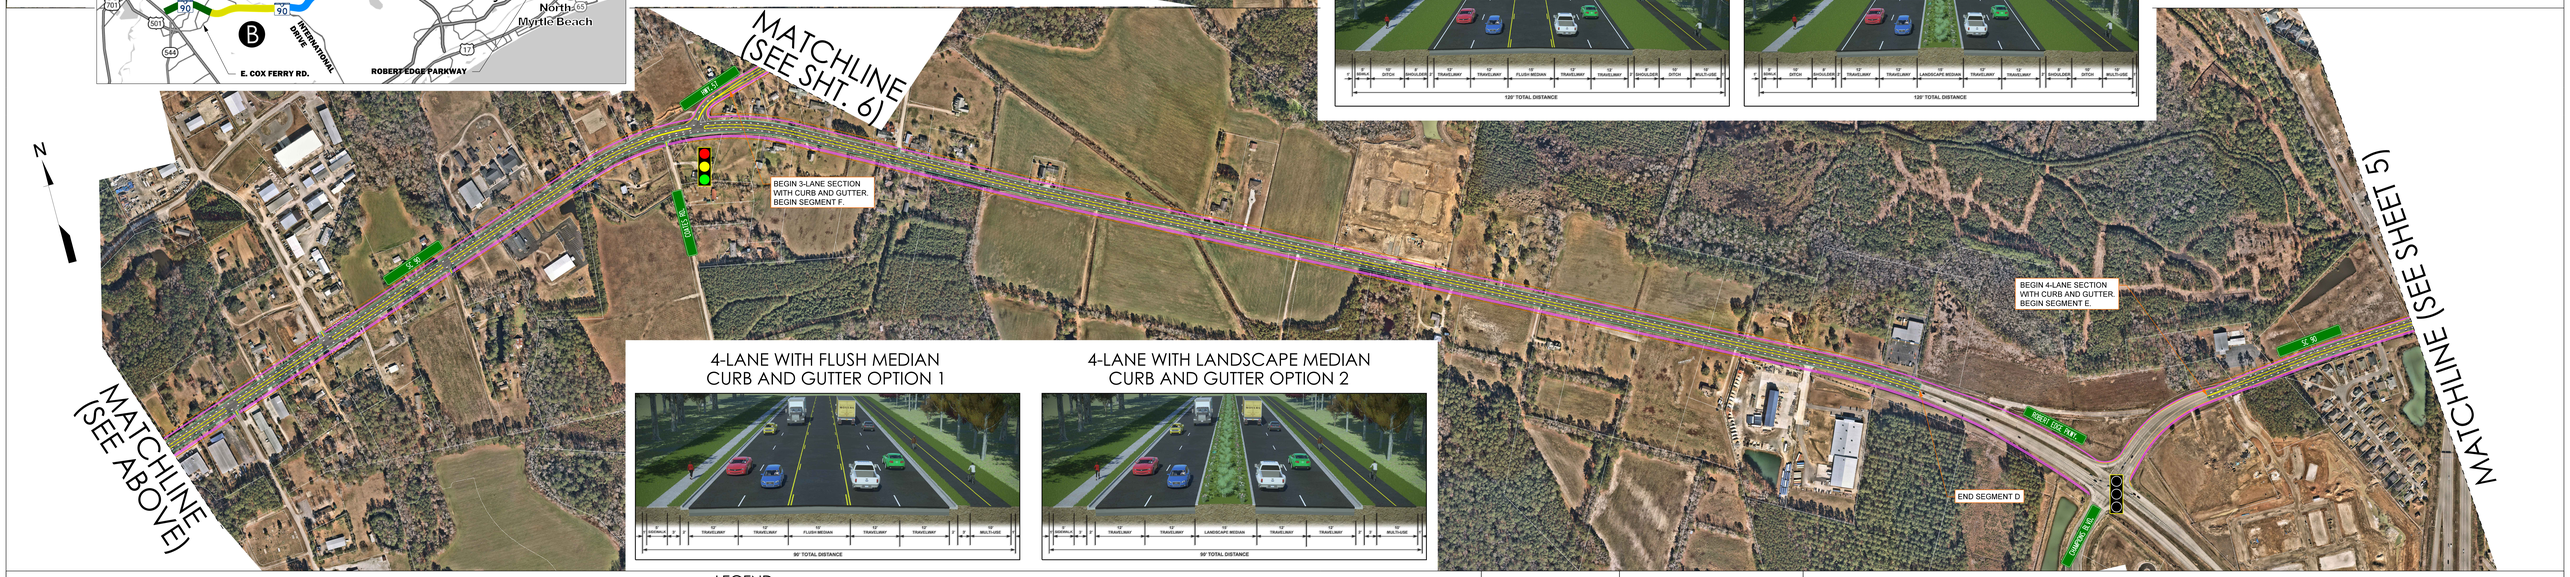

4-LANE WITH FLUSH MEDIAN CURB AND GUTTER OPTION 1

4-LANE WITH LANDSCAPE MEDIAN CURB AND GUTTER OPTION 2

LEGEND

PAVEMENT	REMOVE ASPHALT	EXISTING RIGHT OF WAY LINE	EXISTING SIGNAL	RECOMMENDED STRUCTURE
GREEN SPACE	EXISTING PROPERTY LINE	RECOMMENDED RIGHT OF WAY LINE	RECOMMENDED SIGNAL	RECOMMENDED PATH/SIDEWALK

SCALE IN FEET
0 200 400 800

Horry County SOUTH CAROLINA

GSATS The Grand Strand Area Transportation Study

Stantec